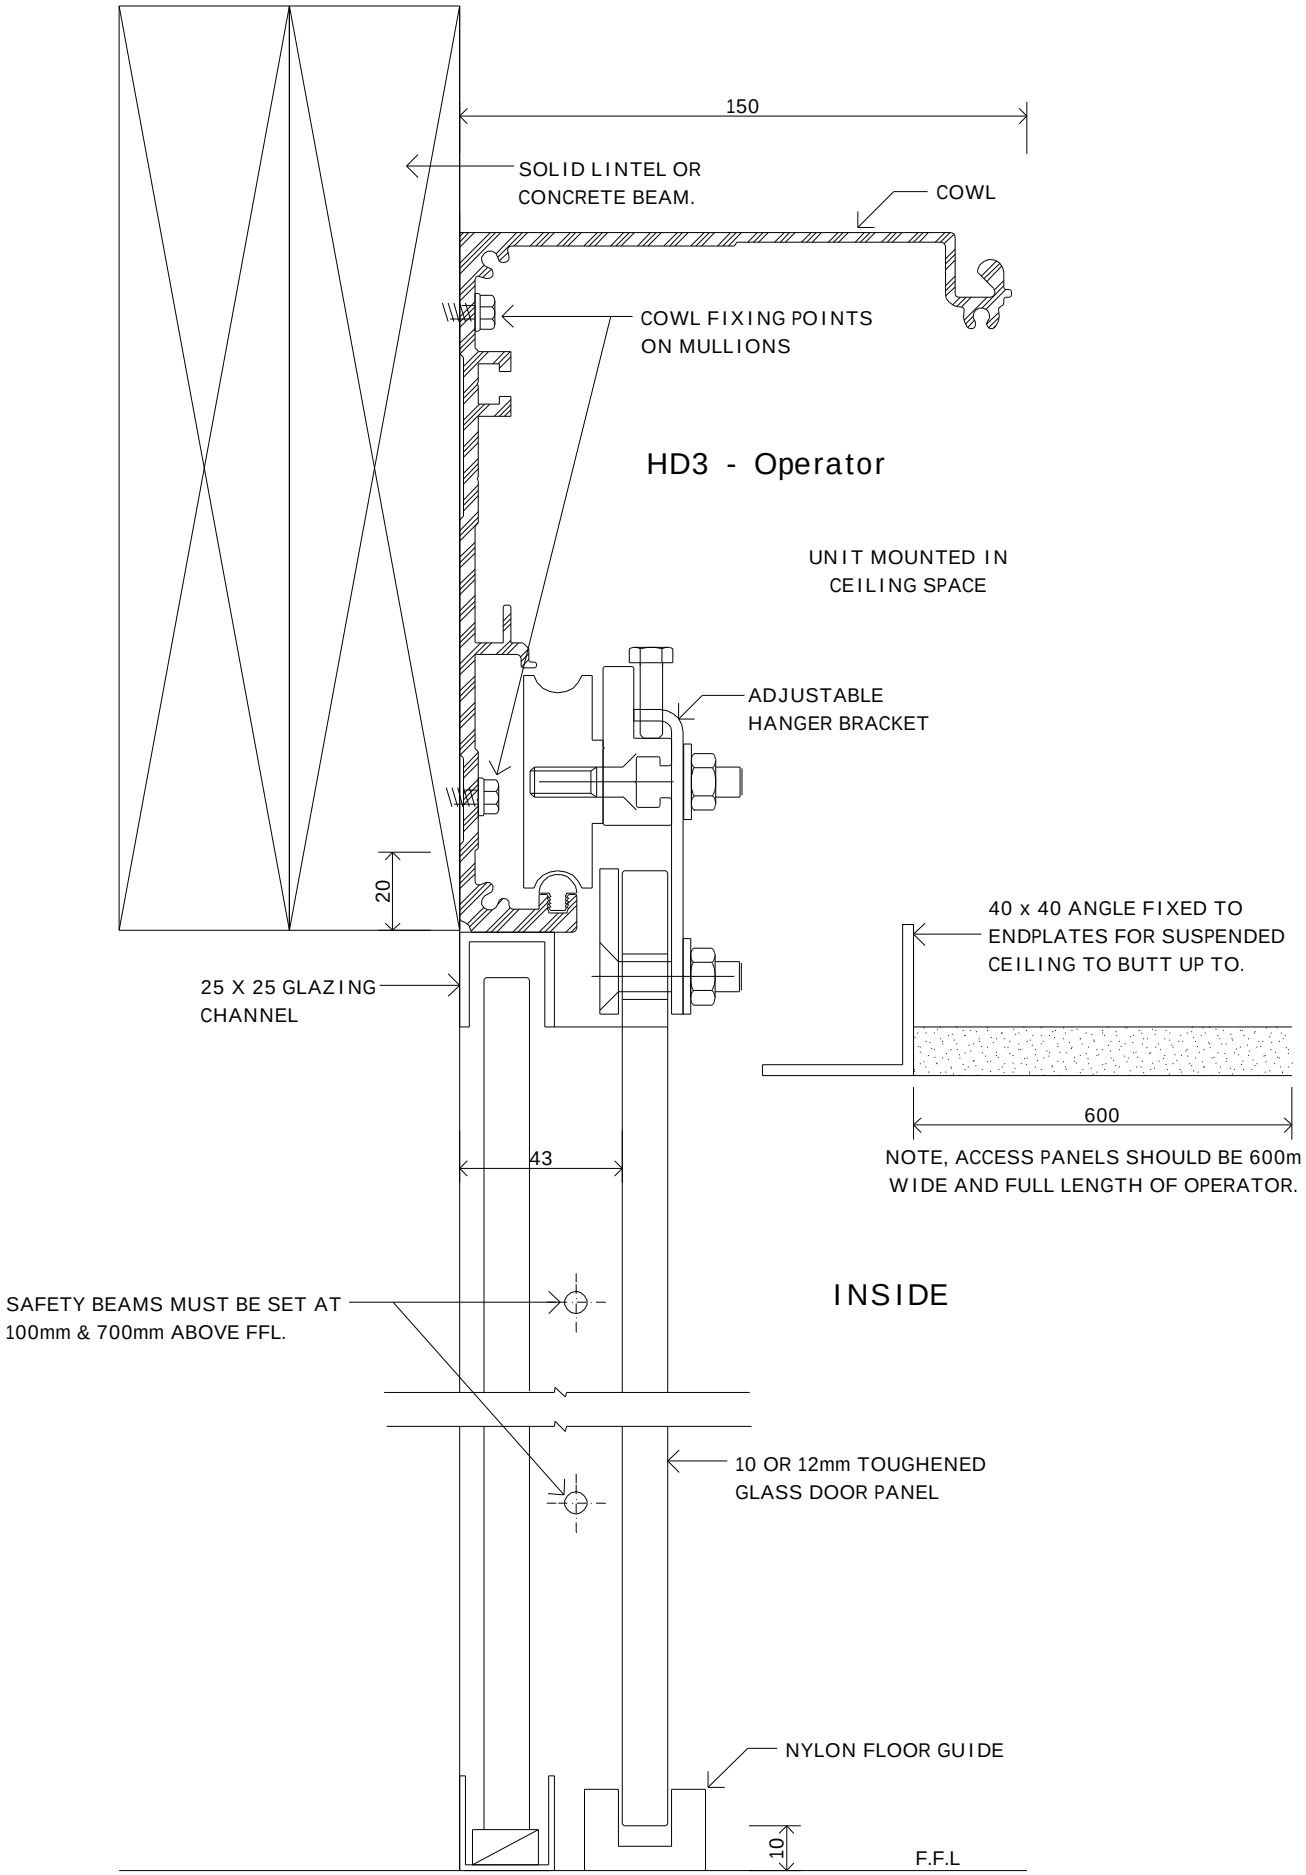

5

TYPICAL VERTICAL SECTION AT FRAMELESS DOORS MOUNTED IN CEILING

SCALE 1:2

MARCH 2006